ASSESSOR'S BLOCK BOOK FOR HARRIS COUNTY, TEXAS

Block or Abstract No. 17825 Survey or Addition OAK FOREST SECT. 2 Plat No. S. D. SHT. D. D.

[illegible] 81[illegible] U. HENSON SUR. VOL [illegible] 224 [illegible] 3 [illegible] W.P. MORTON SURV. VOL 43 PG [illegible]

PATENT						CERTIFICATE			
No.	Vol.	TO WHOM ISSUED	DATE V	DATE S	DATE Y	ACREAGE	No.	CLASS	CHARACTER	TO WHOM ISSUED
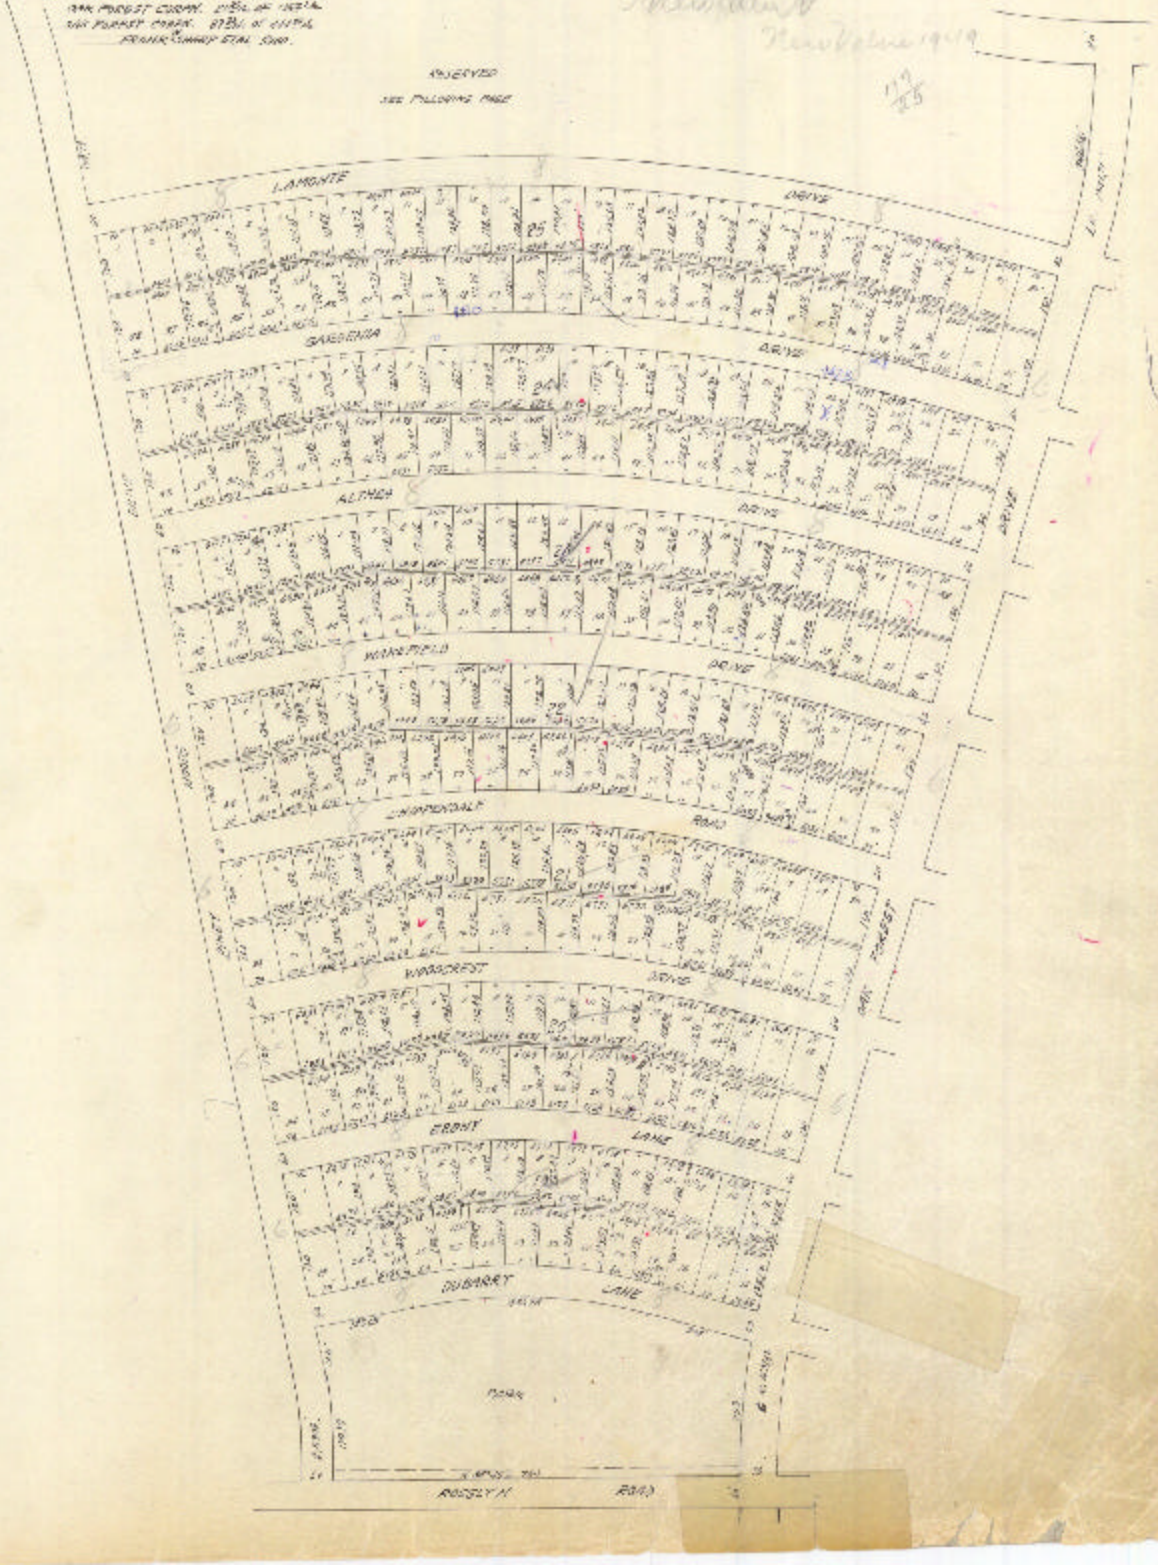
Scale 200 = one inch. 6.1941
OAK FOREST CORPN. [illegible]
OAK FOREST CORPN. [illegible]
FRANK & SHARP STAL. [illegible]