VOL. 93 PG 48-55.

ASSESSOR'S BLOCK BOOK FOR HARRIS COUNTY, TEXAS

Block or 19-14-17 TO 22 INCL.
Abstract No. 560-1103 Survey or Addition SHARPSTOWN INDUS. PARK SEC. 7 Plat No. S.D. 1- Village
Description: 95.26 AC. C. McKENZIE SUR. A-560 & J.B. PIER SUR. A-1103, VOL. 91 PG. 517.

PATENT						CERTIFICATE			
No.	Vol.	TO WHOM ISSUED	DATE M	D	Y	ACREAGE	No.	CLASS	CHARACTER	TO WHOM ISSUED

Scale 200' = one inch.
R.E. SMITH & V.E. NEUHAUS 1960.
FRANK W. SHARP.

PLATE: 1 OF 2.
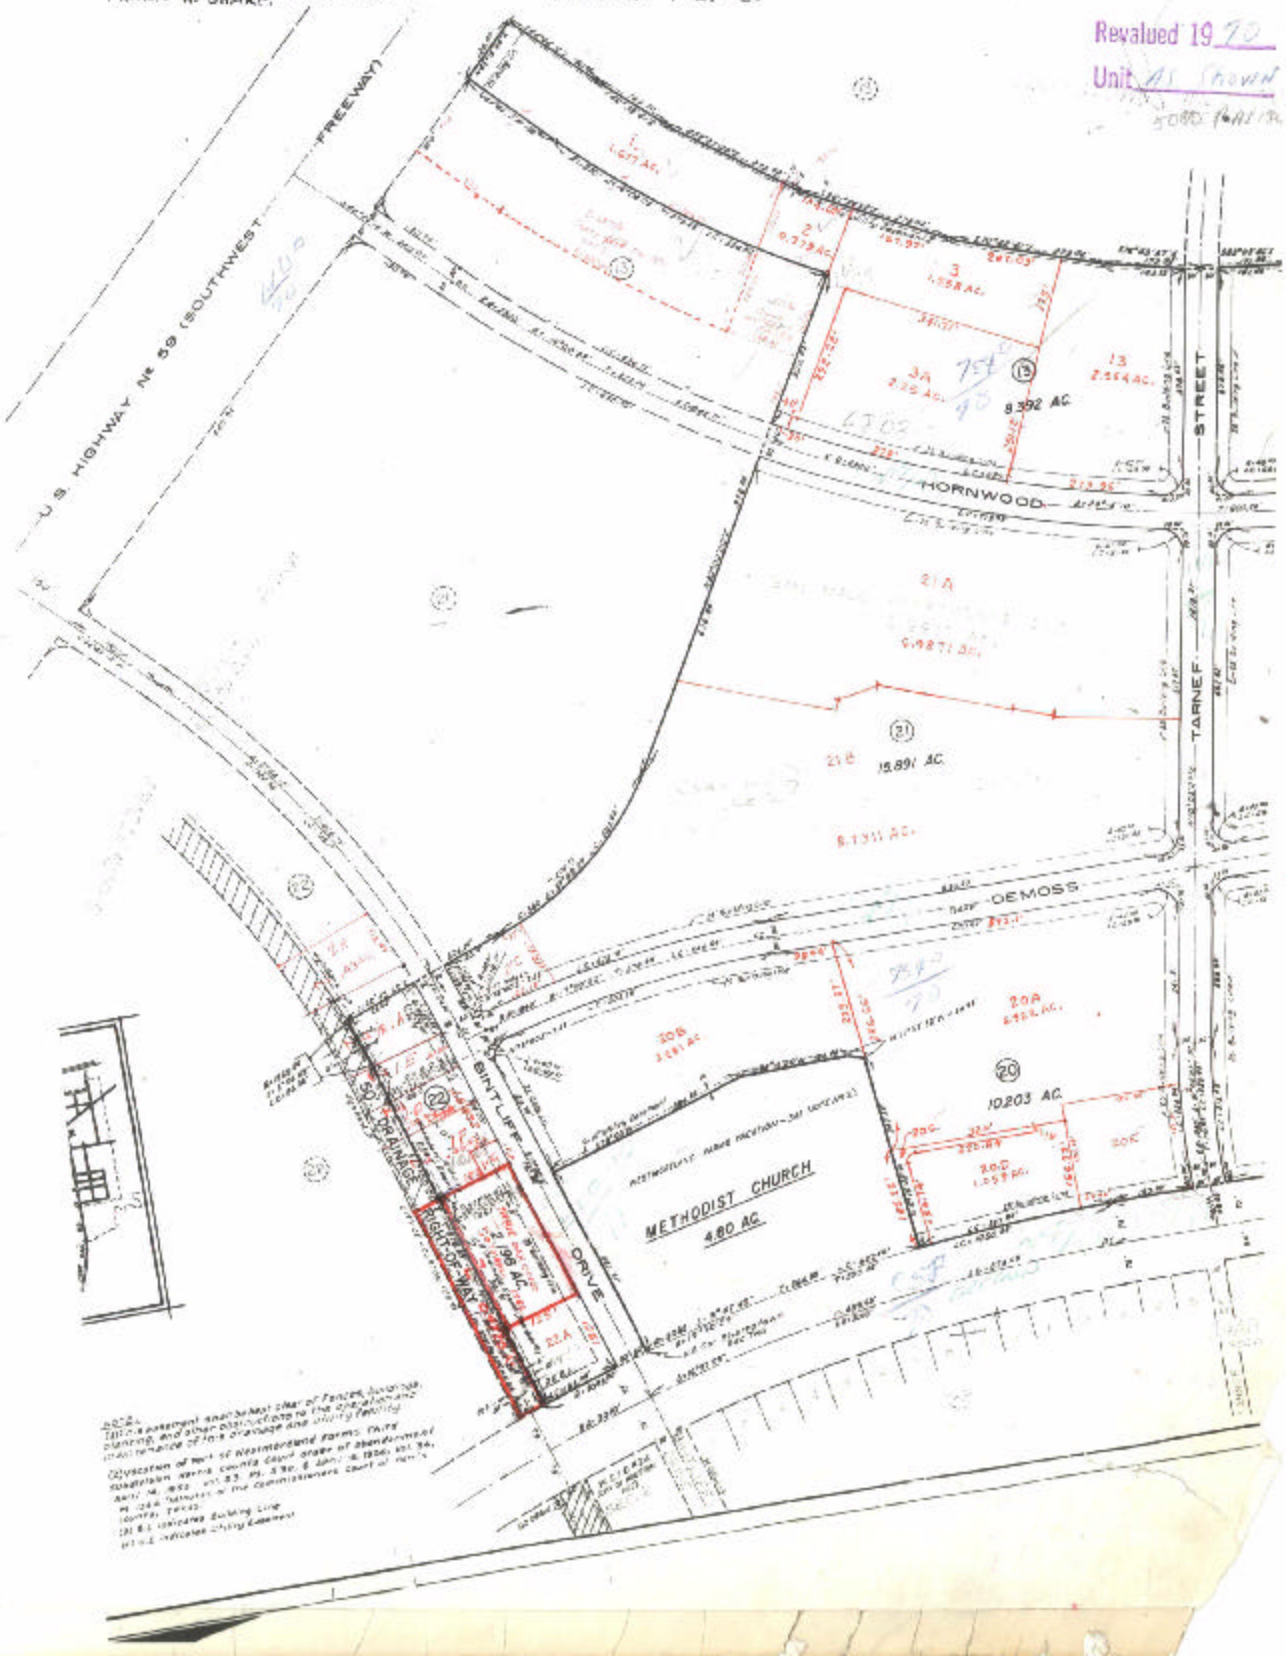
Revalued 19 70
Unit A1 SHOWN