VOL. 112 PG. 133-142

ASSESSOR'S BLOCK BOOK FOR HARRIS COUNTY, TEXAS

Block or 8-10-12-13-18 THRU 23 RES. A & B
Abstract No. 889-1269 Survey or Addition NOTTINGHAM COUNTRY SEC. 7 Plat No. 78-95 S. D. 19 Village

Description: 89.913 AC. H.T.&B. R.R. CO. SUR. & W.C. R.R. CO. SUR. PAR. 8/5 LT. 11, 73, 74, 75 HEADQUARTERS FARMS VOL. 26 PG.

PATENT							CERTIFICATE			
No.	Vol.	TO WHOM ISSUED	DATE M	D	Y	ACREAGE	No.	CLASS	CHARACTER	TO WHOM ISSUED

Scale 200' = one inch. PAGE 1 of 3
RICHARDS CO. 1978
RICHARDS CO.

VALUE
1979
140017
3000 AC Tokan
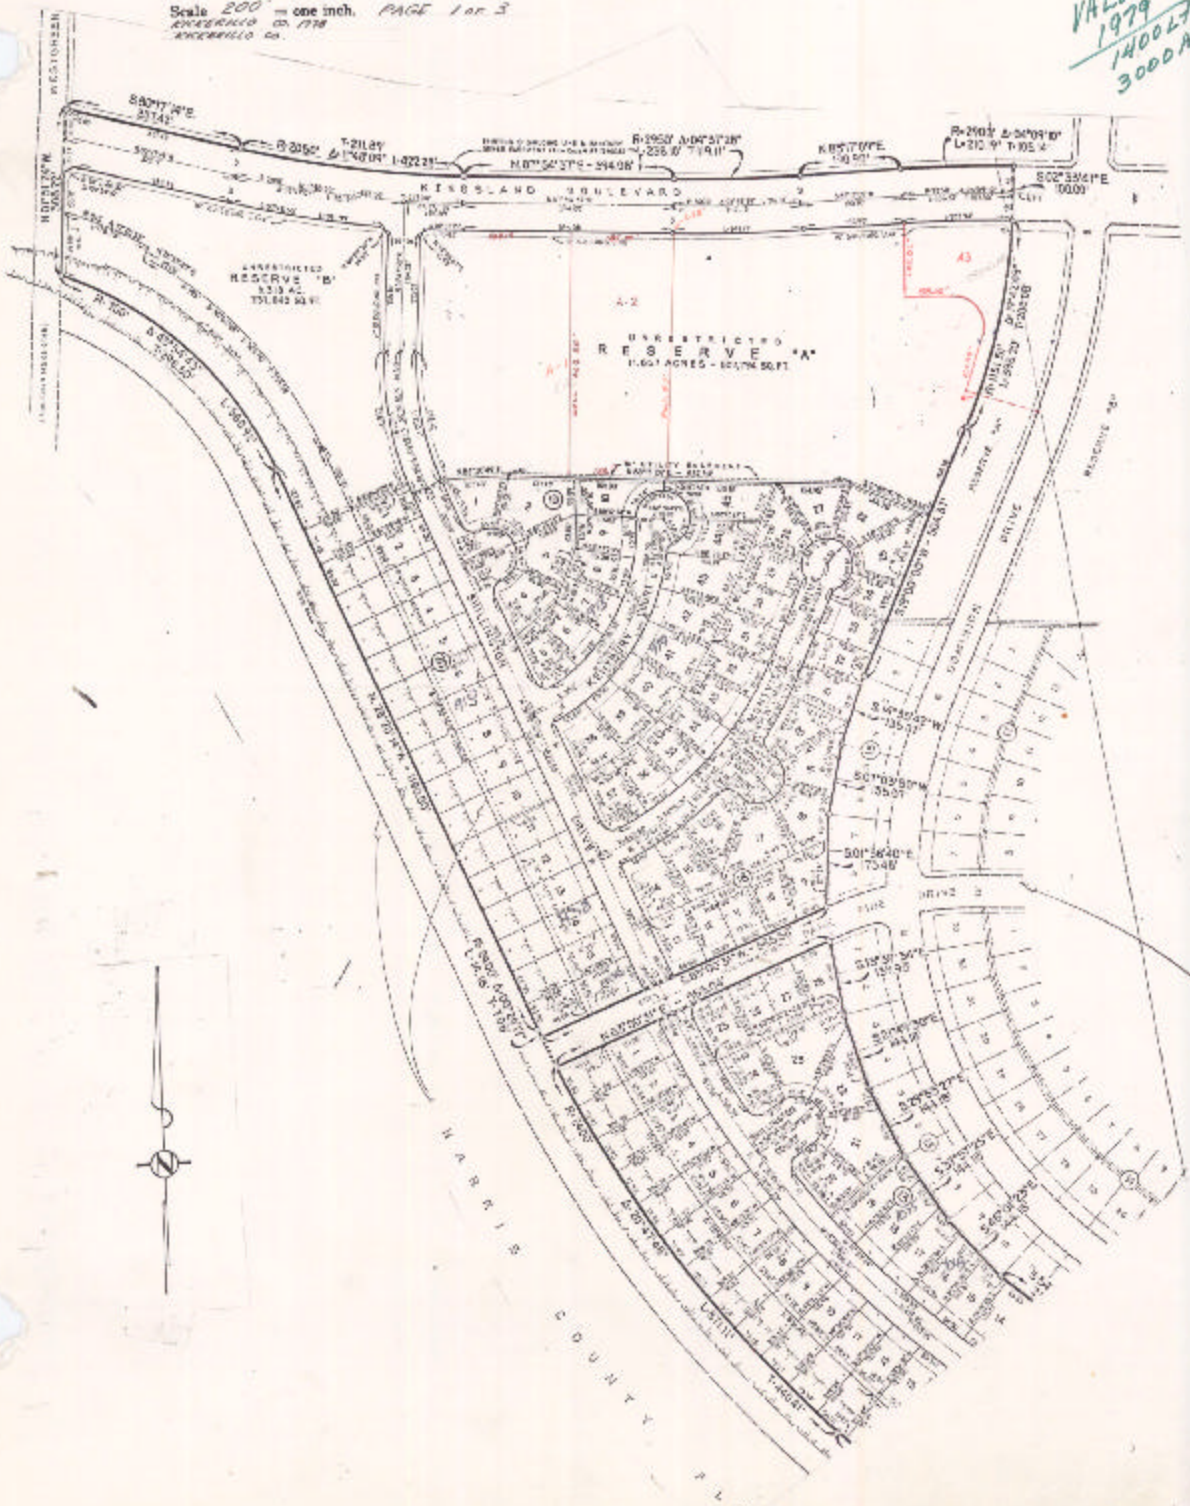
1981
50 FF
20,000 AC