HCD-1

VOL. ....118.....PG. ....557 .....

W.C.R.R.CO. SURVEY
J.W.BELL SURVEY
ABSTRACT NO. 939 & 1150 Survey or Addition

ASSESSOR'S BLOCK BOOK FOR HARRIS COUNTY, TEXAS

COPPERFIELD APARTMENTS

Plat No .....95...339.....S.D. .....04 ..... Village.....

Description: 7.4429 ACRES REPLAT OF PALAIS de VILLE VOL. 115 PG 325

PATENT							CERTIFICATE			
No.	Vol.	TO WHOM ISSUED	DATE M	D	Y	ACREAGE	No.	CLASS	CHARACTER	TO WHOM ISSUED

Scale 80' = one inch.
OWNER :COPPERFIELD PARTNERS, LTD

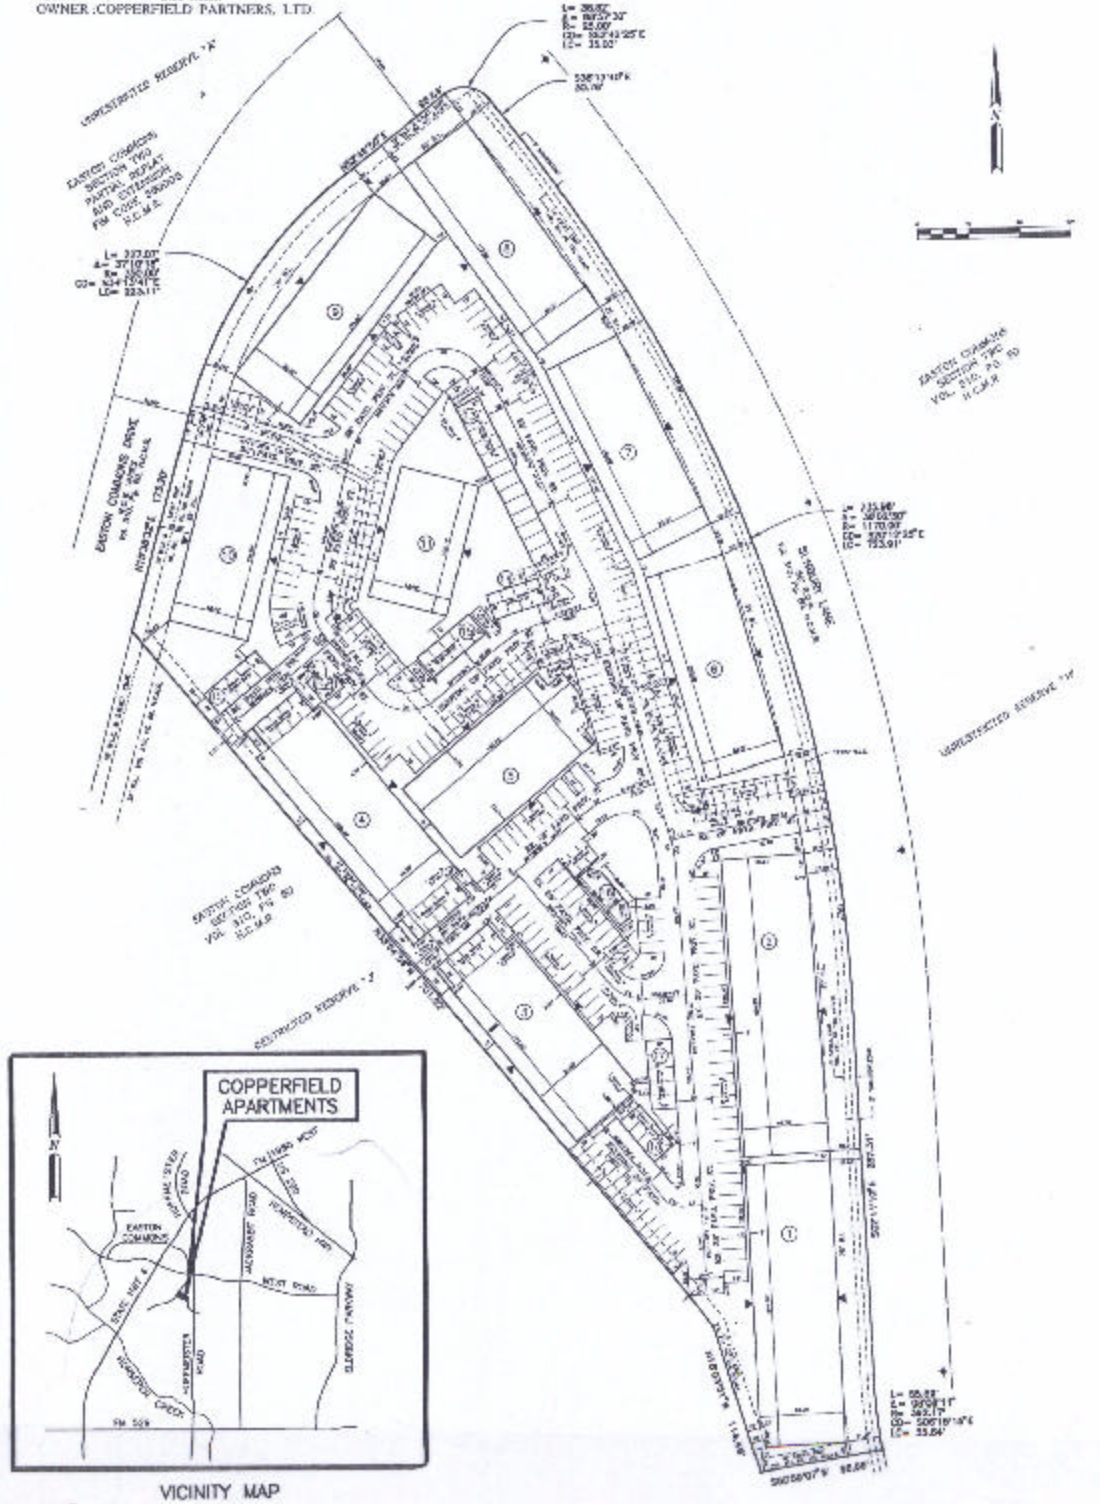

VICINITY MAP