HCD-1

AUGUST THONIG SURVEY
ABSTRACT NO. 1087

ASSESSOR'S BLOCK BOOK FOR HARRIS COUNTY, TEXAS
LAKES ON ELDRIDGE SECTION EIGHTEEN

VOL. 119 PG. 604

Survey or Addition

Description: (16.2057 ACRES) AUGUST THONIG SURVEY (VOL. 46 PG. 139) Plat No. 98- 267 S.D. 04 Village

PATENT							CERTIFICATE			
No.	Vol.	TO WHOM ISSUED	DATE M	D	Y	ACREAGE	No.	CLASS	CHARACTER	TO WHOM ISSUED
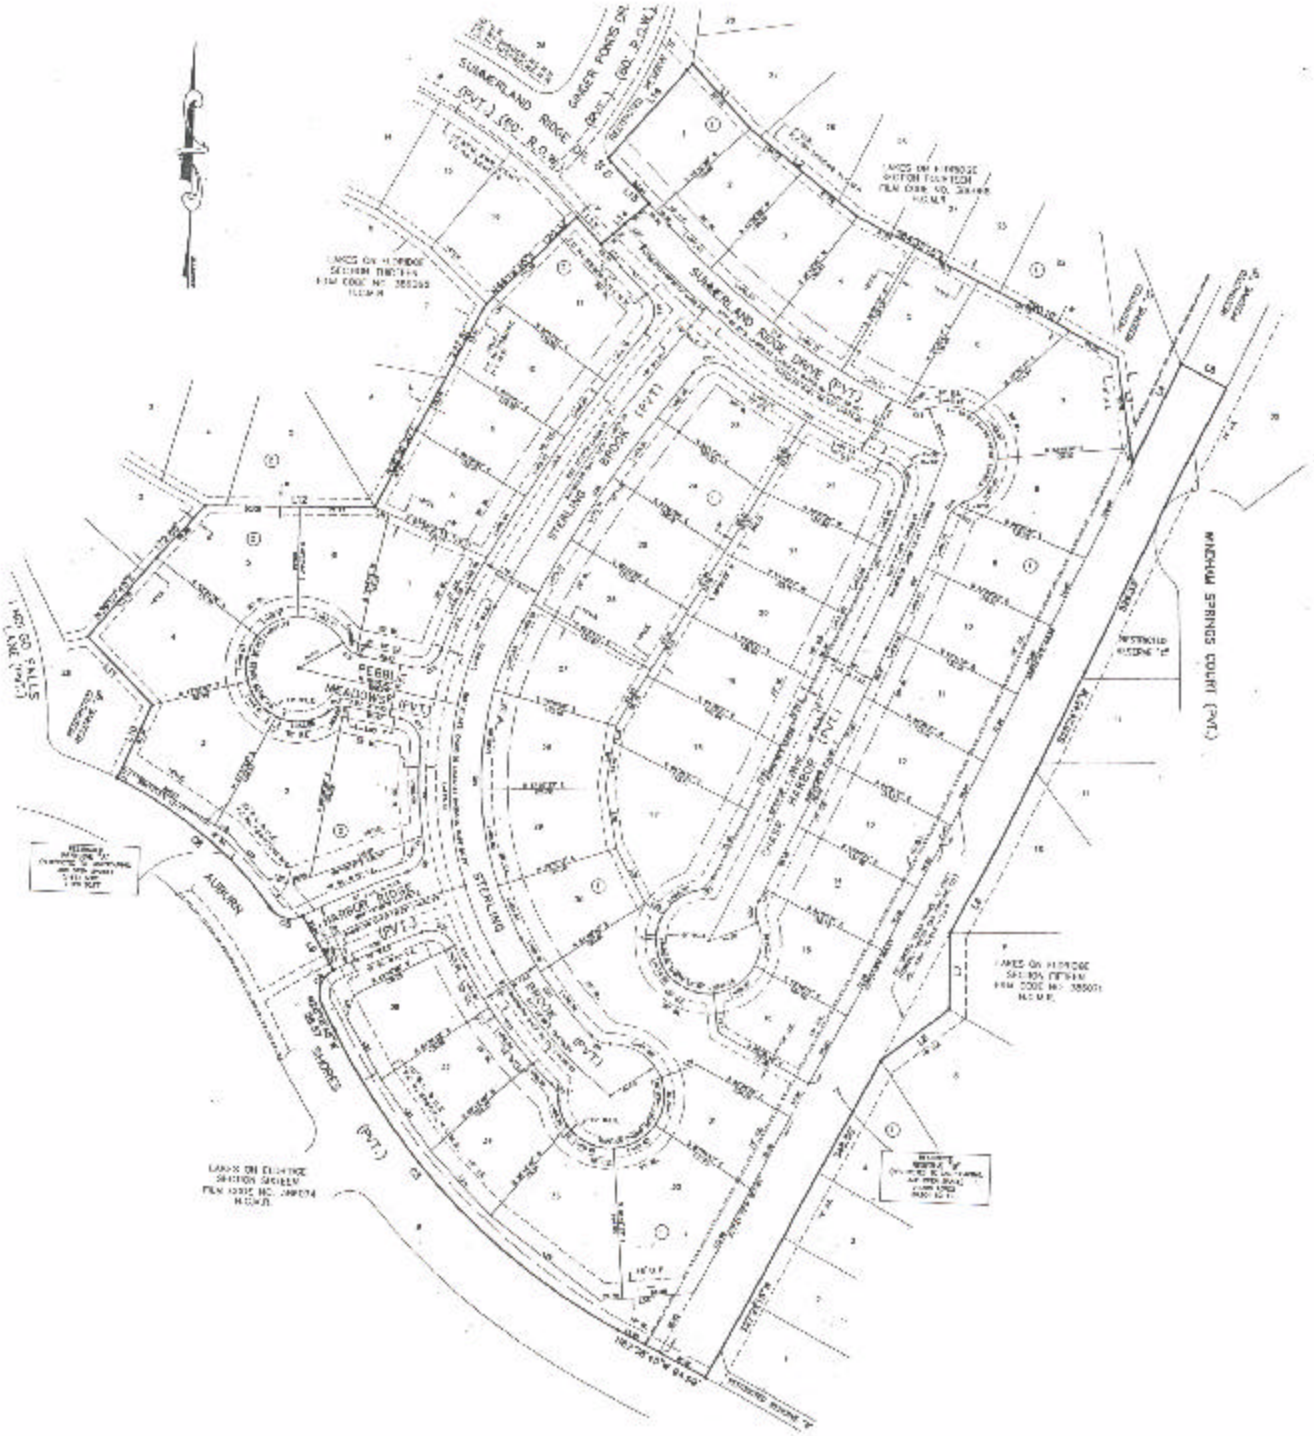
SCALE 100' = ONE INCH
OWNER:
LAKES ON ELDRIDGE, LTD.