HCD-1

VOL. 119 PG. 605

ASSESSOR'S BLOCK BOOK FOR HARRIS COUNTY, TEXAS
LAKES ON ELDRIDGE SECTION NINETEEN

AUGUST THONIG SURVEY
ABSTRACT NO. 1057

Survey or Addition

Description: (6.0363 ACRES) AUGUST THONIG SURVEY (VOL. 46 PG. 139)

Plat No. 98- 268 S.D. 04 Village

PATENT						CERTIFICATE			
No.	Vol.	TO WHOM ISSUED	DATE M	D	Y	ACREAGE	No.	CLASS	CHARACTER	TO WHOM ISSUED

SCALE 60' = ONE INCH
OWNER
LAKES ON ELDRIDGE, LTD.
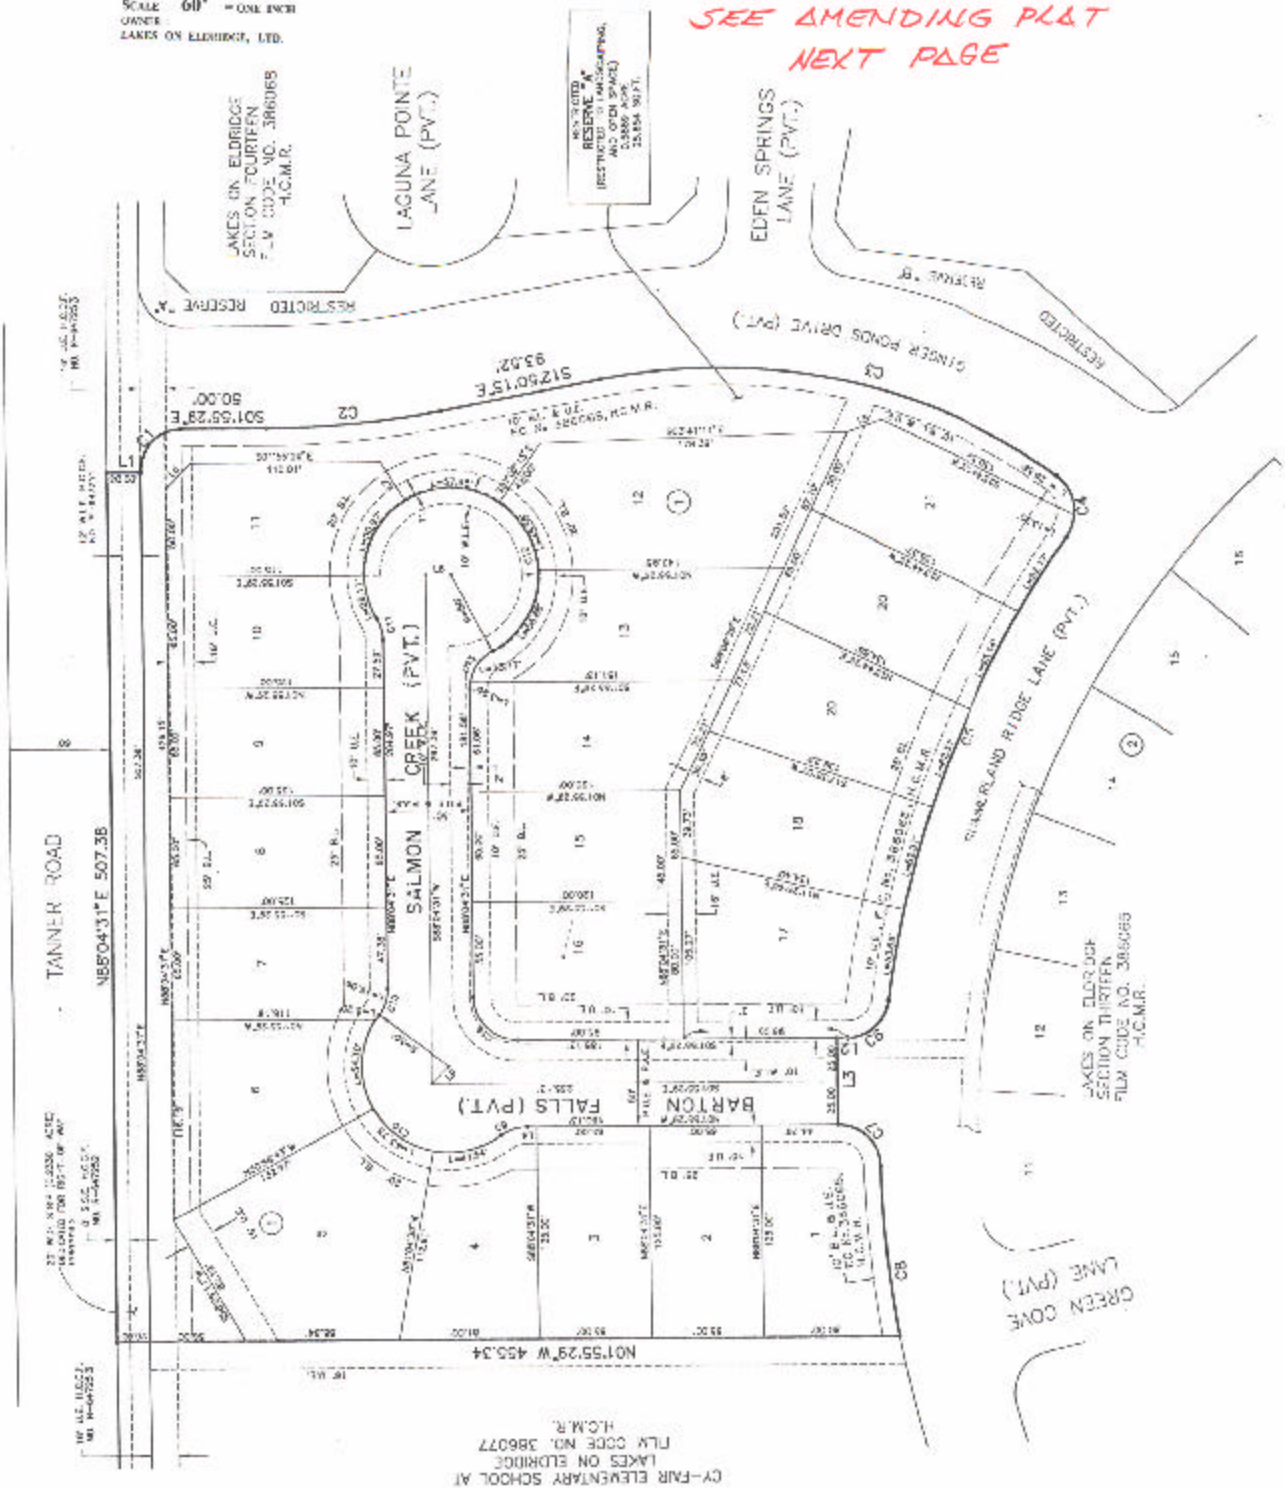
SEE AMENDING PLAT NEXT PAGE